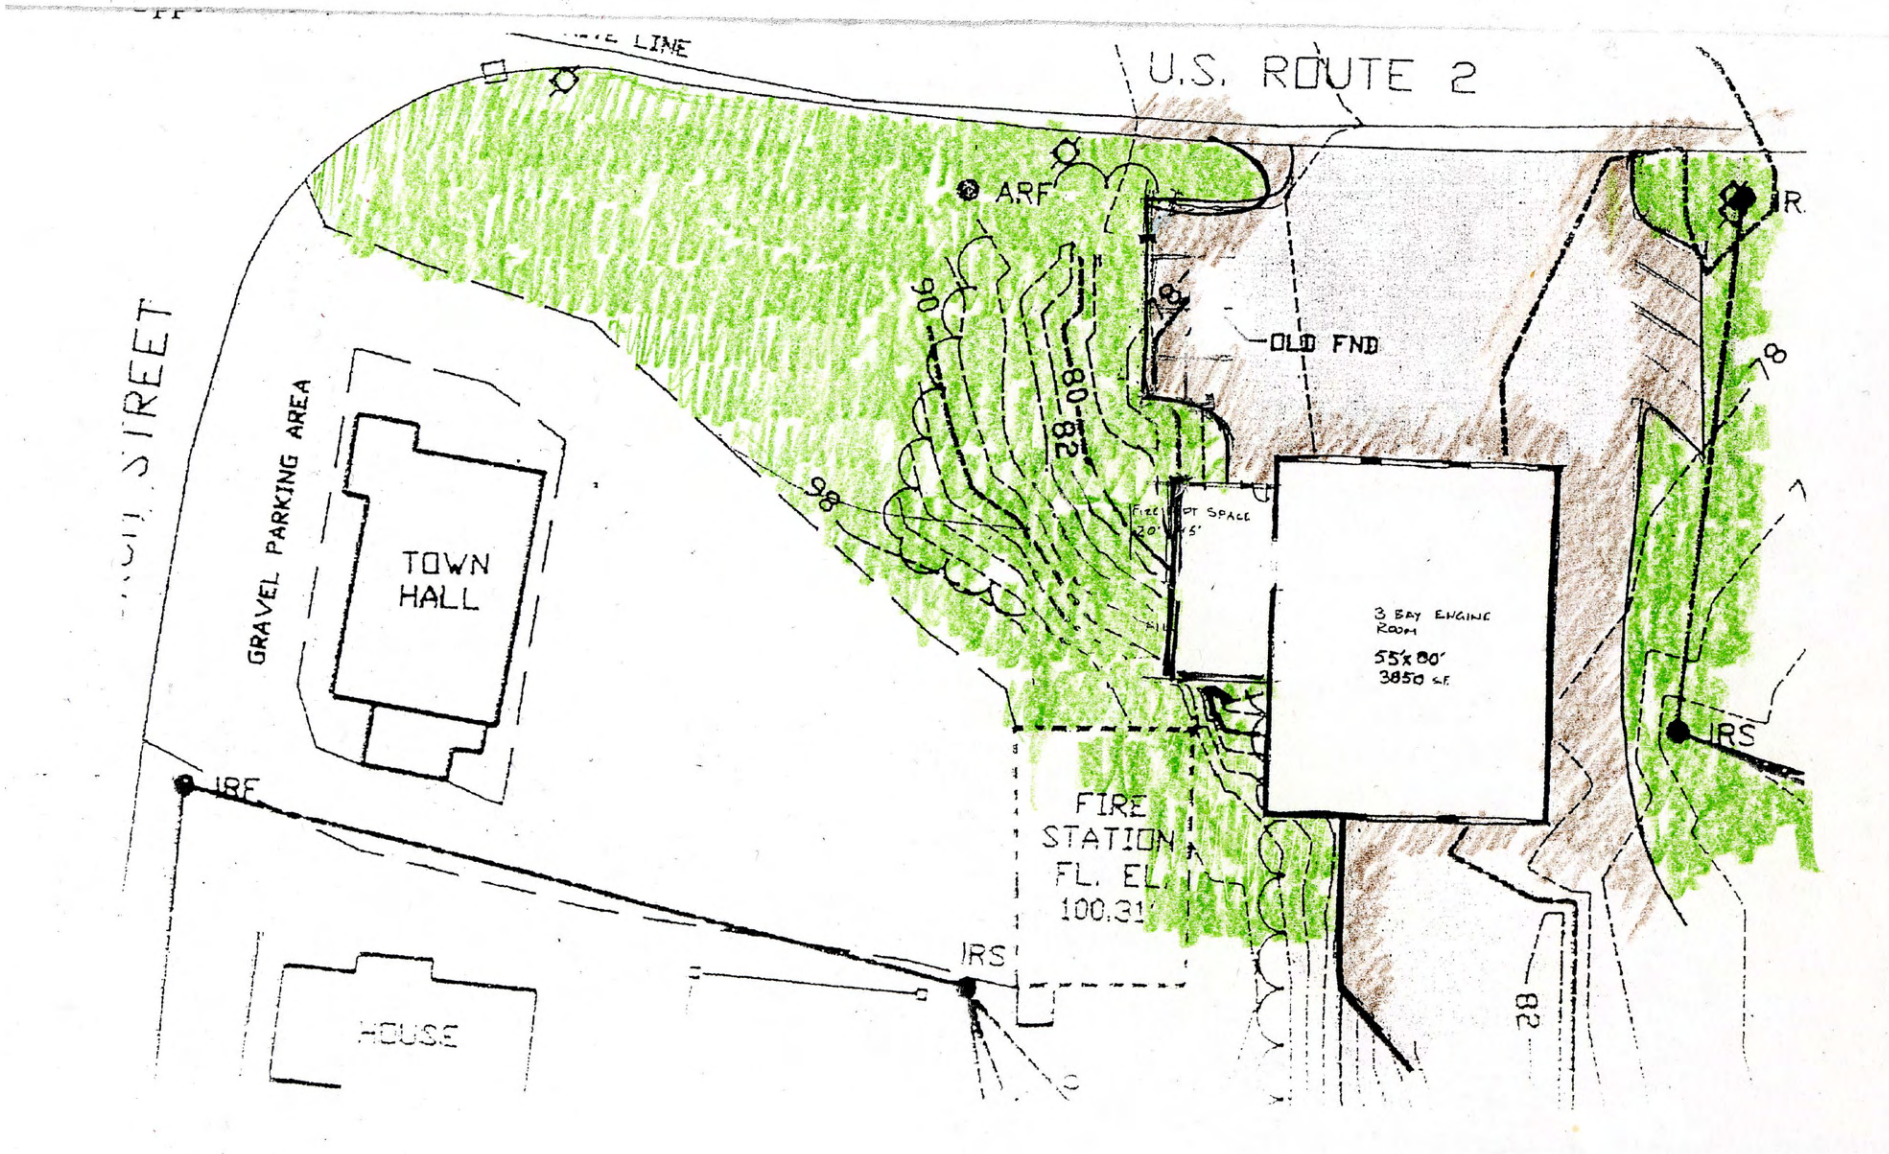

MIDDLESEX FIRE STATION & TOWN HALL

BLACK RIVER DESIGN